


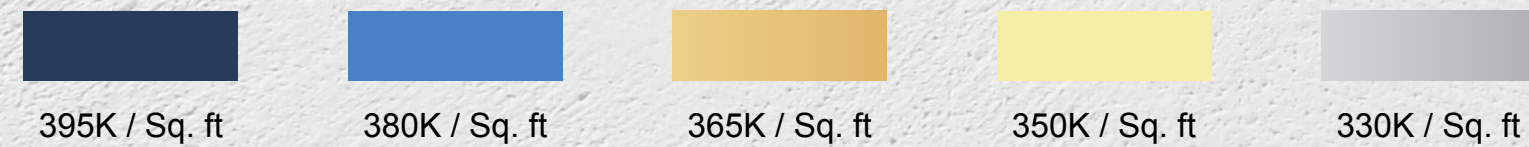

Floor Plan

LG
Total No Of Shops = 26
Total No Of Kiosk = 15







Ground

Total No Of Shops = 32

Total No Of Kiosk = 01

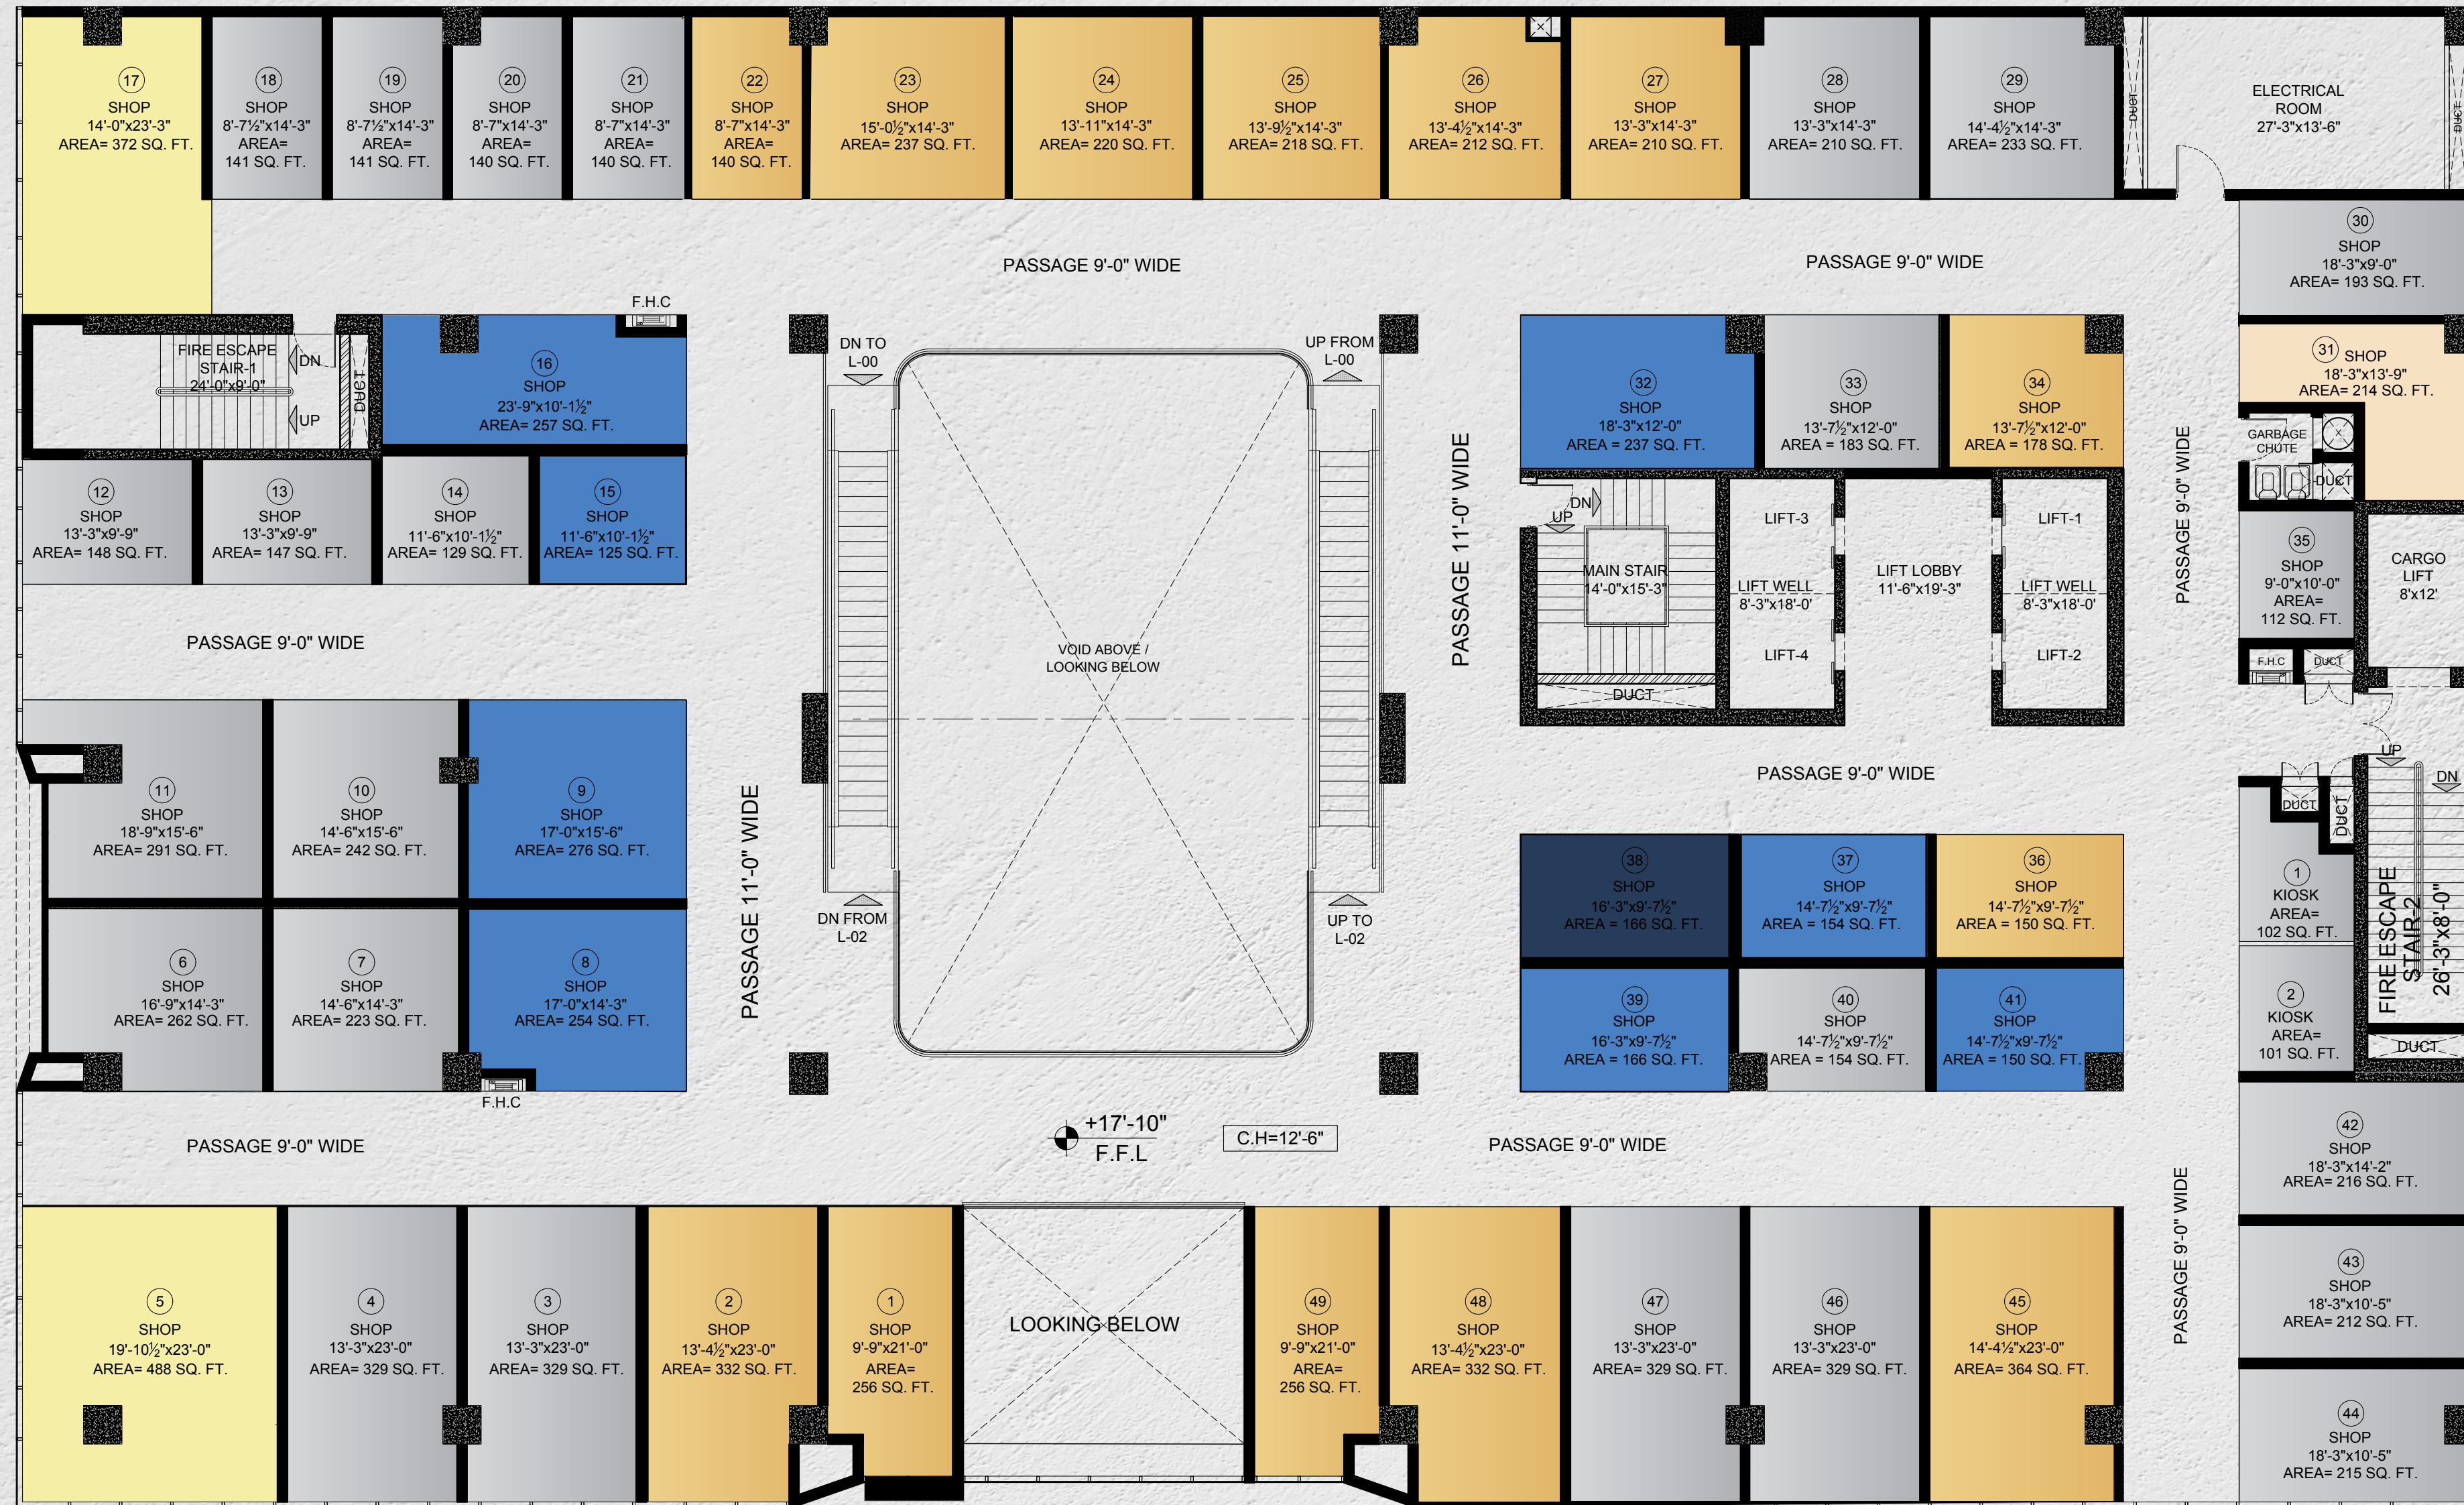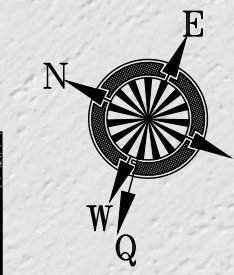

Floor Plan

LEVEL-01

Total No Of Shops = 49

Total No Of Kiosk = 02





Floor Plan

LEVEL-02

Total No Of Shops = 48

Total No Of Kiosk = 02

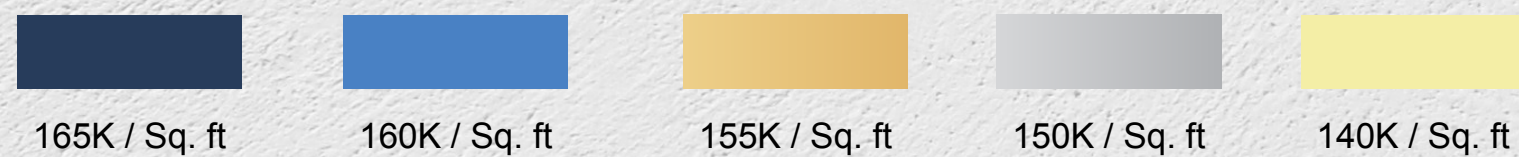


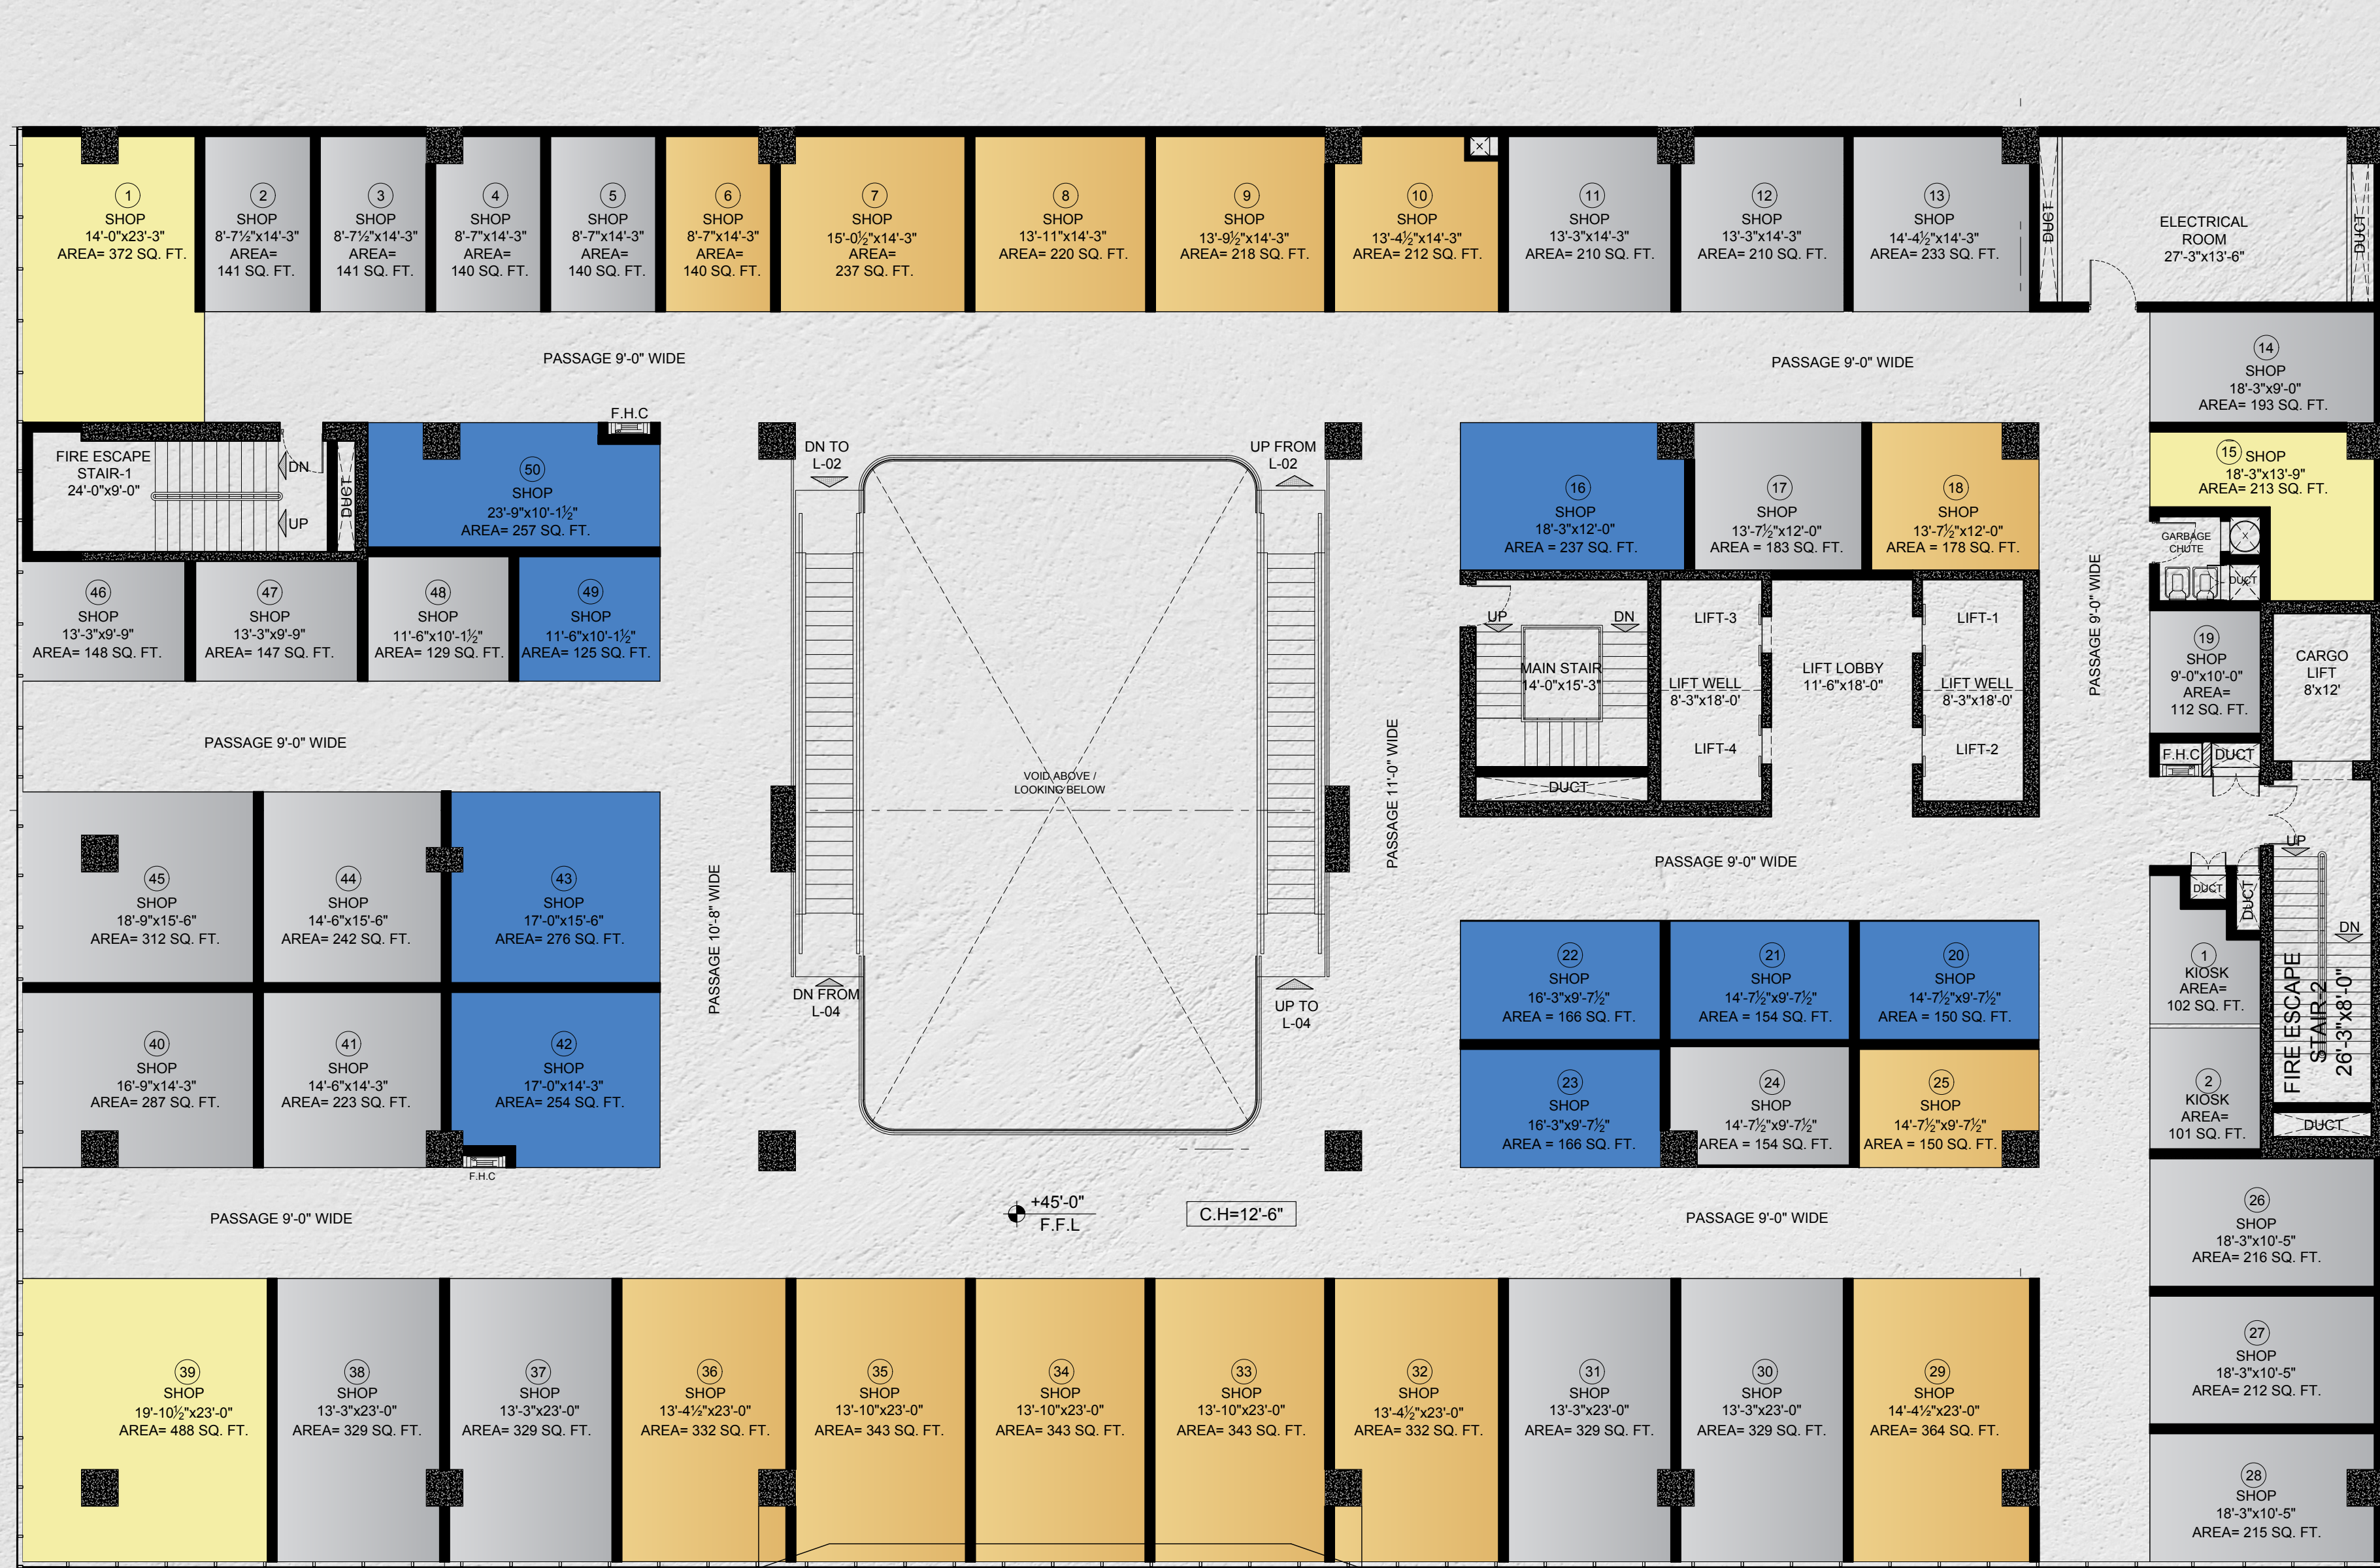

Floor Plan

LEVEL-03
Total No Of Shops = 50
Total No Of Kiosk = 02



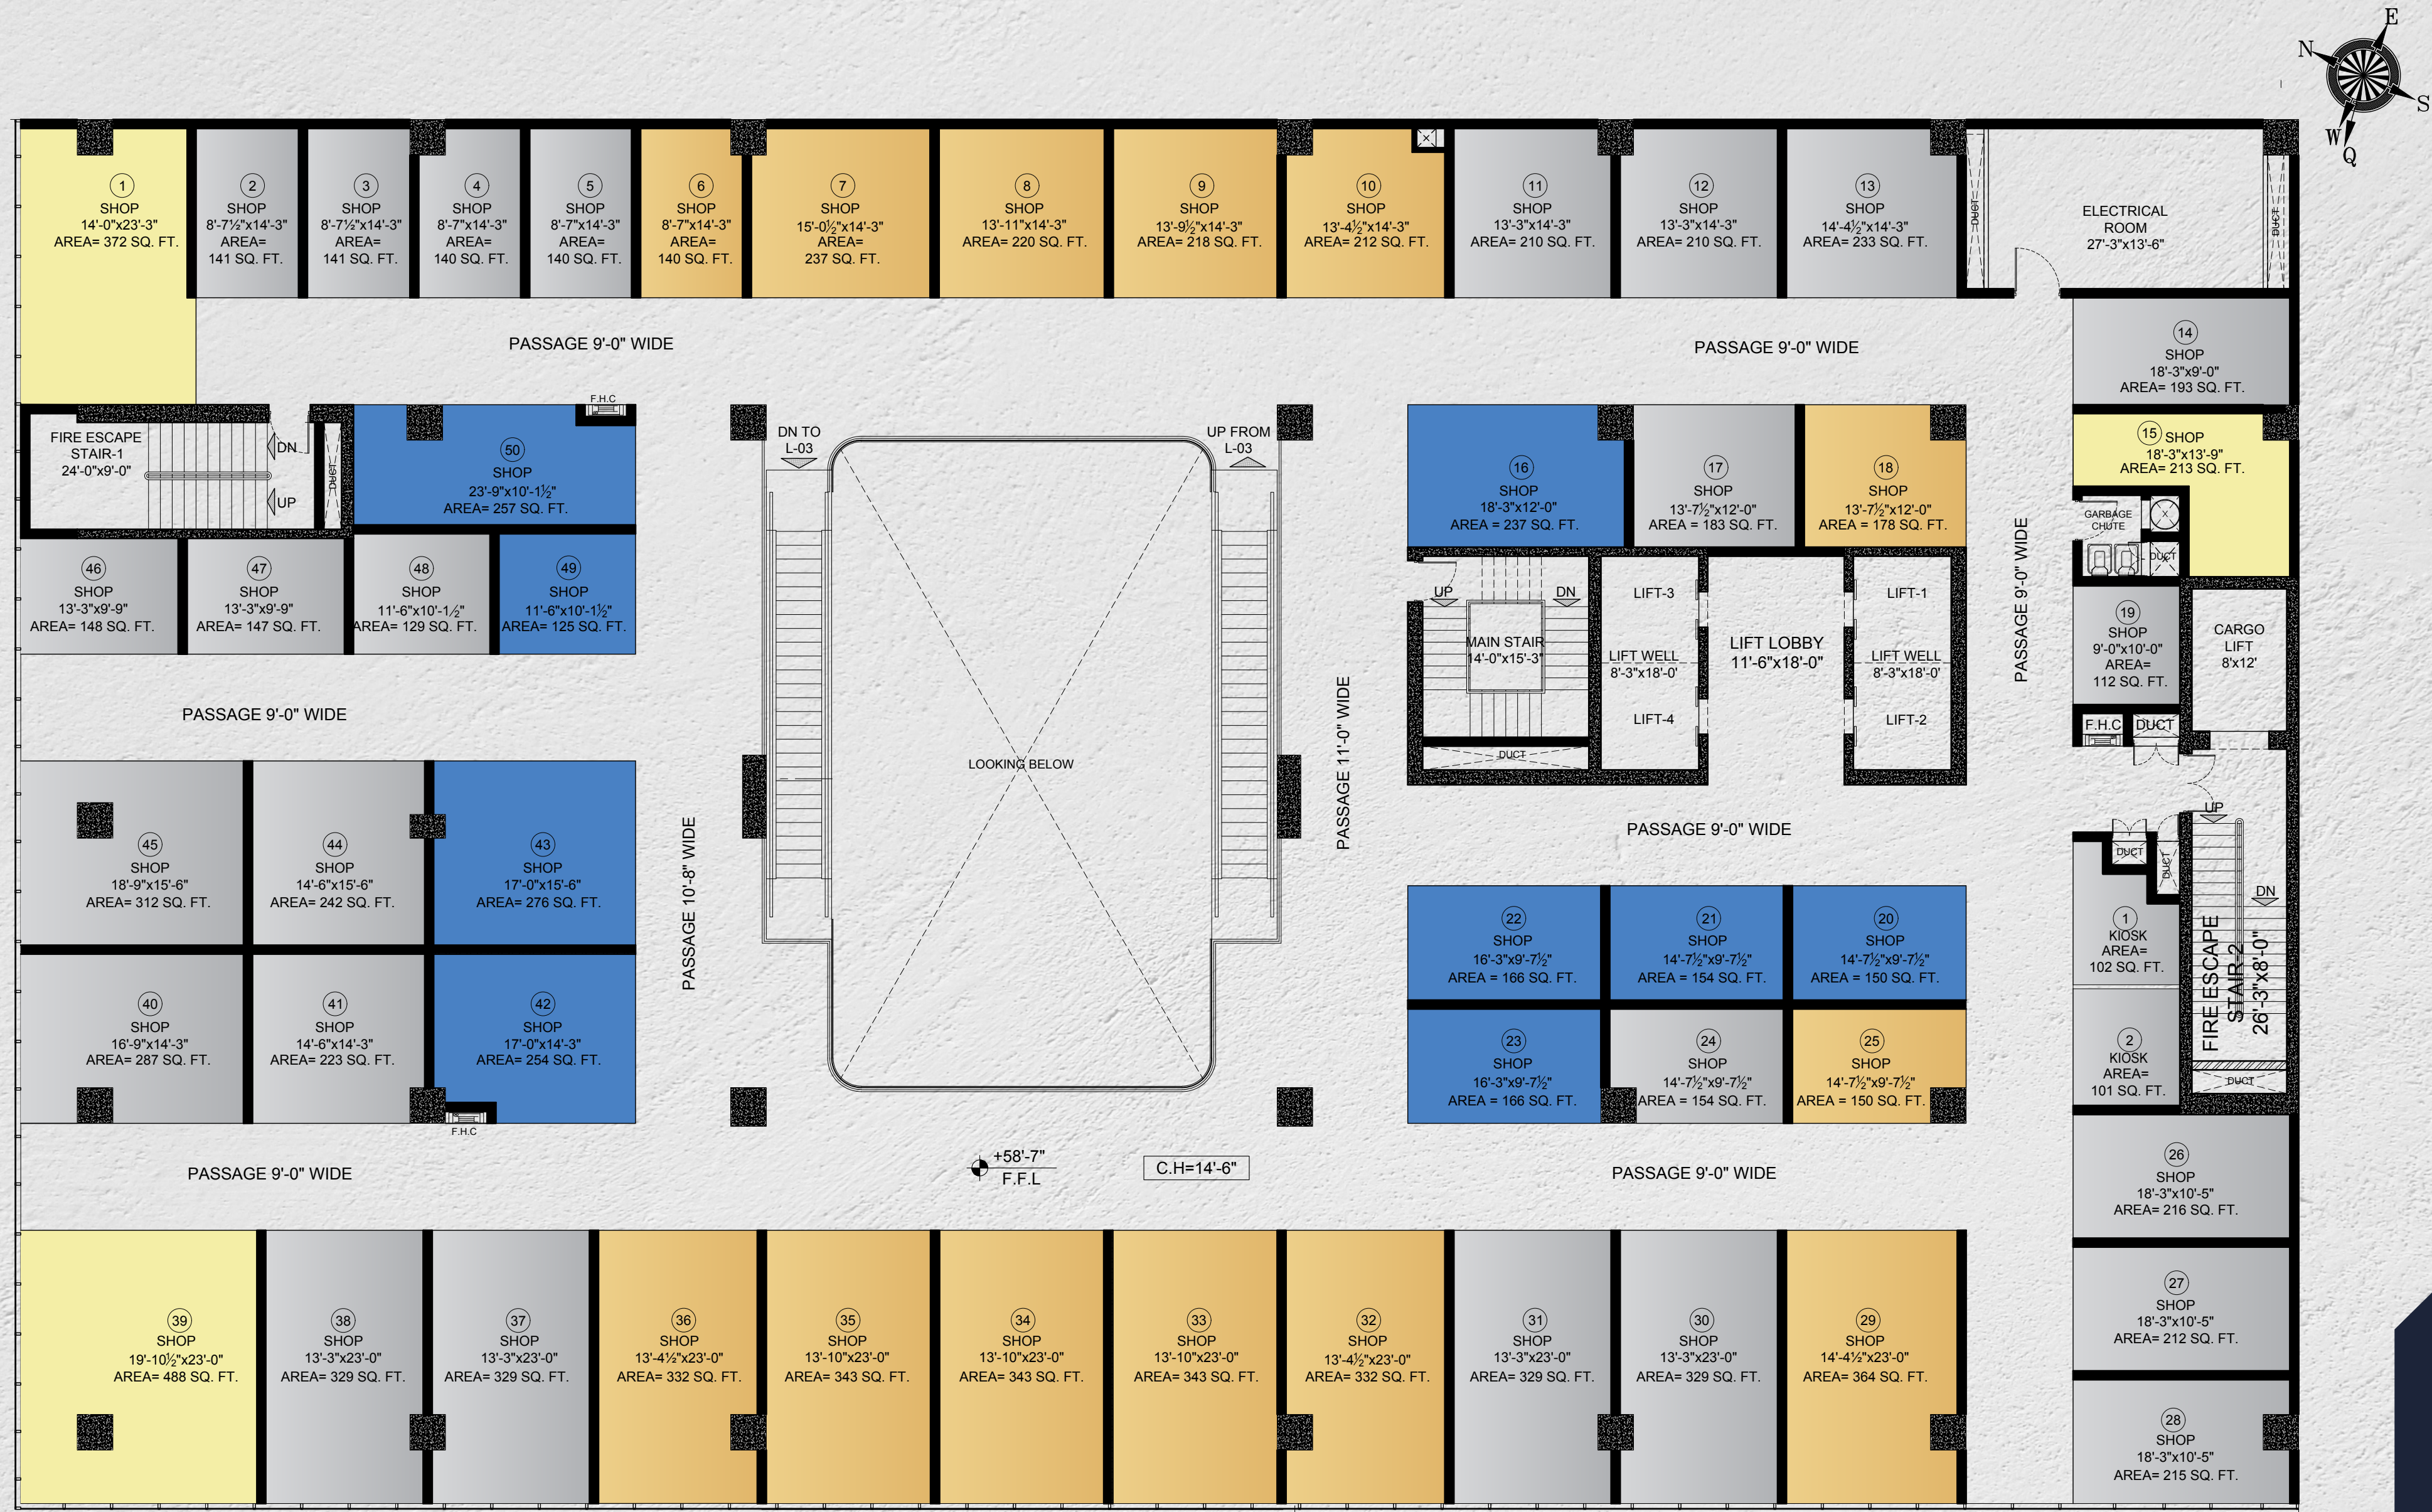

Floor Plan

LEVEL-04

Total No Of Shops = 50


Total No Of Kiosk = 02






Floor Plan

5th Floor
Total No Of Shops = 14

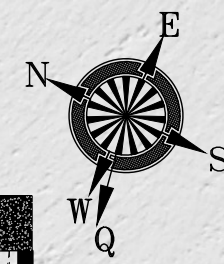

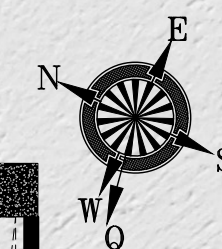

7-10 Floor
Total No Of Shops = 14

